FOB ALBERTSHOF MRE

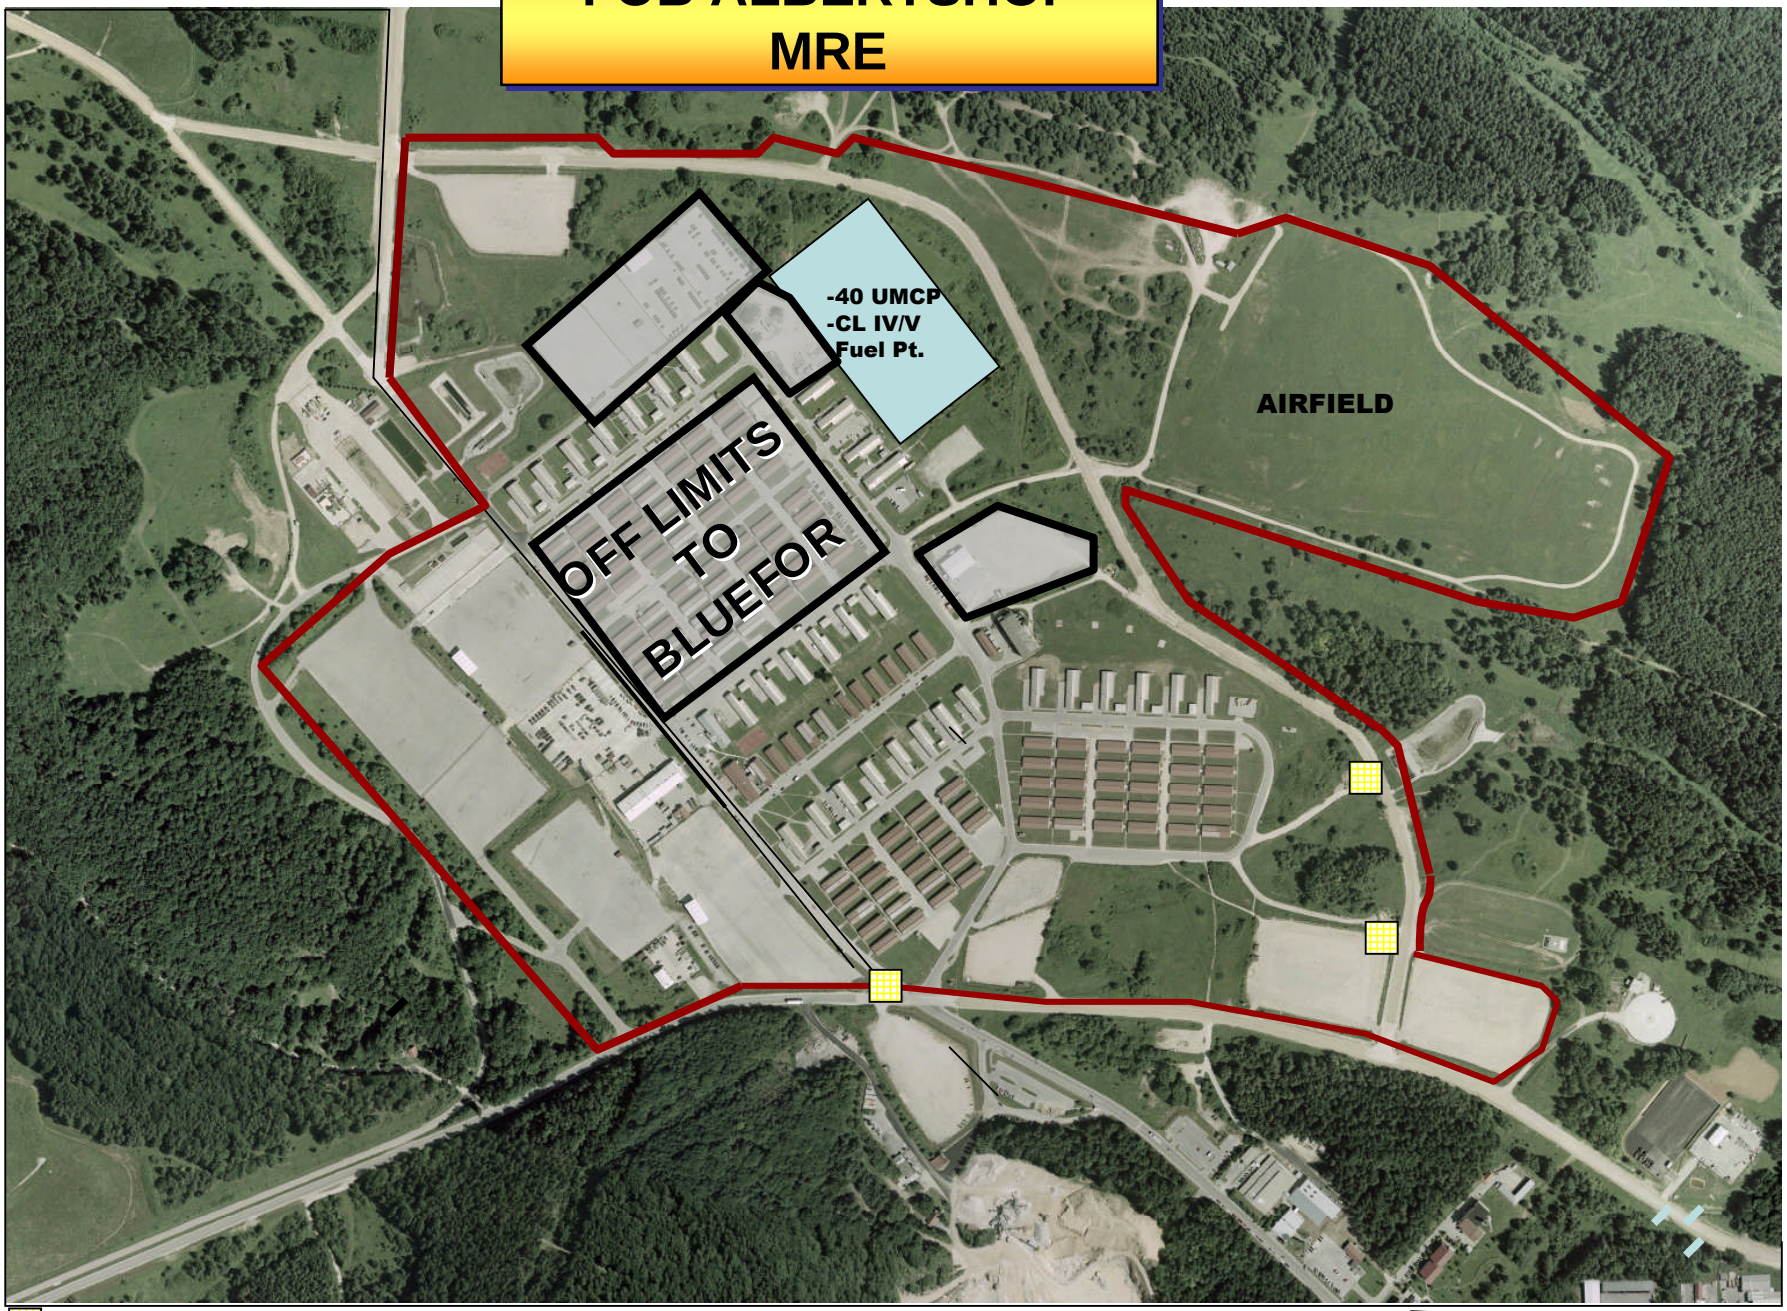

GATE ENTRANCE

ADMIN GATE ENTRANCE

TOWERS

EXISTING

WIRE FENCE= 2' high concrete Barriers backed by 2 xHESCO DEEP and 1xHESCO TALL wall

OC parking- OFF LIMITS to BLUEFOR

Appendix 7 to JMRC EXPRO (FOB ALBERTSHOF)

APPENDIX 7 to JMRC EXPRO (FOB ALBERTSHOF)

FOB ALBERTSHOF KFOR

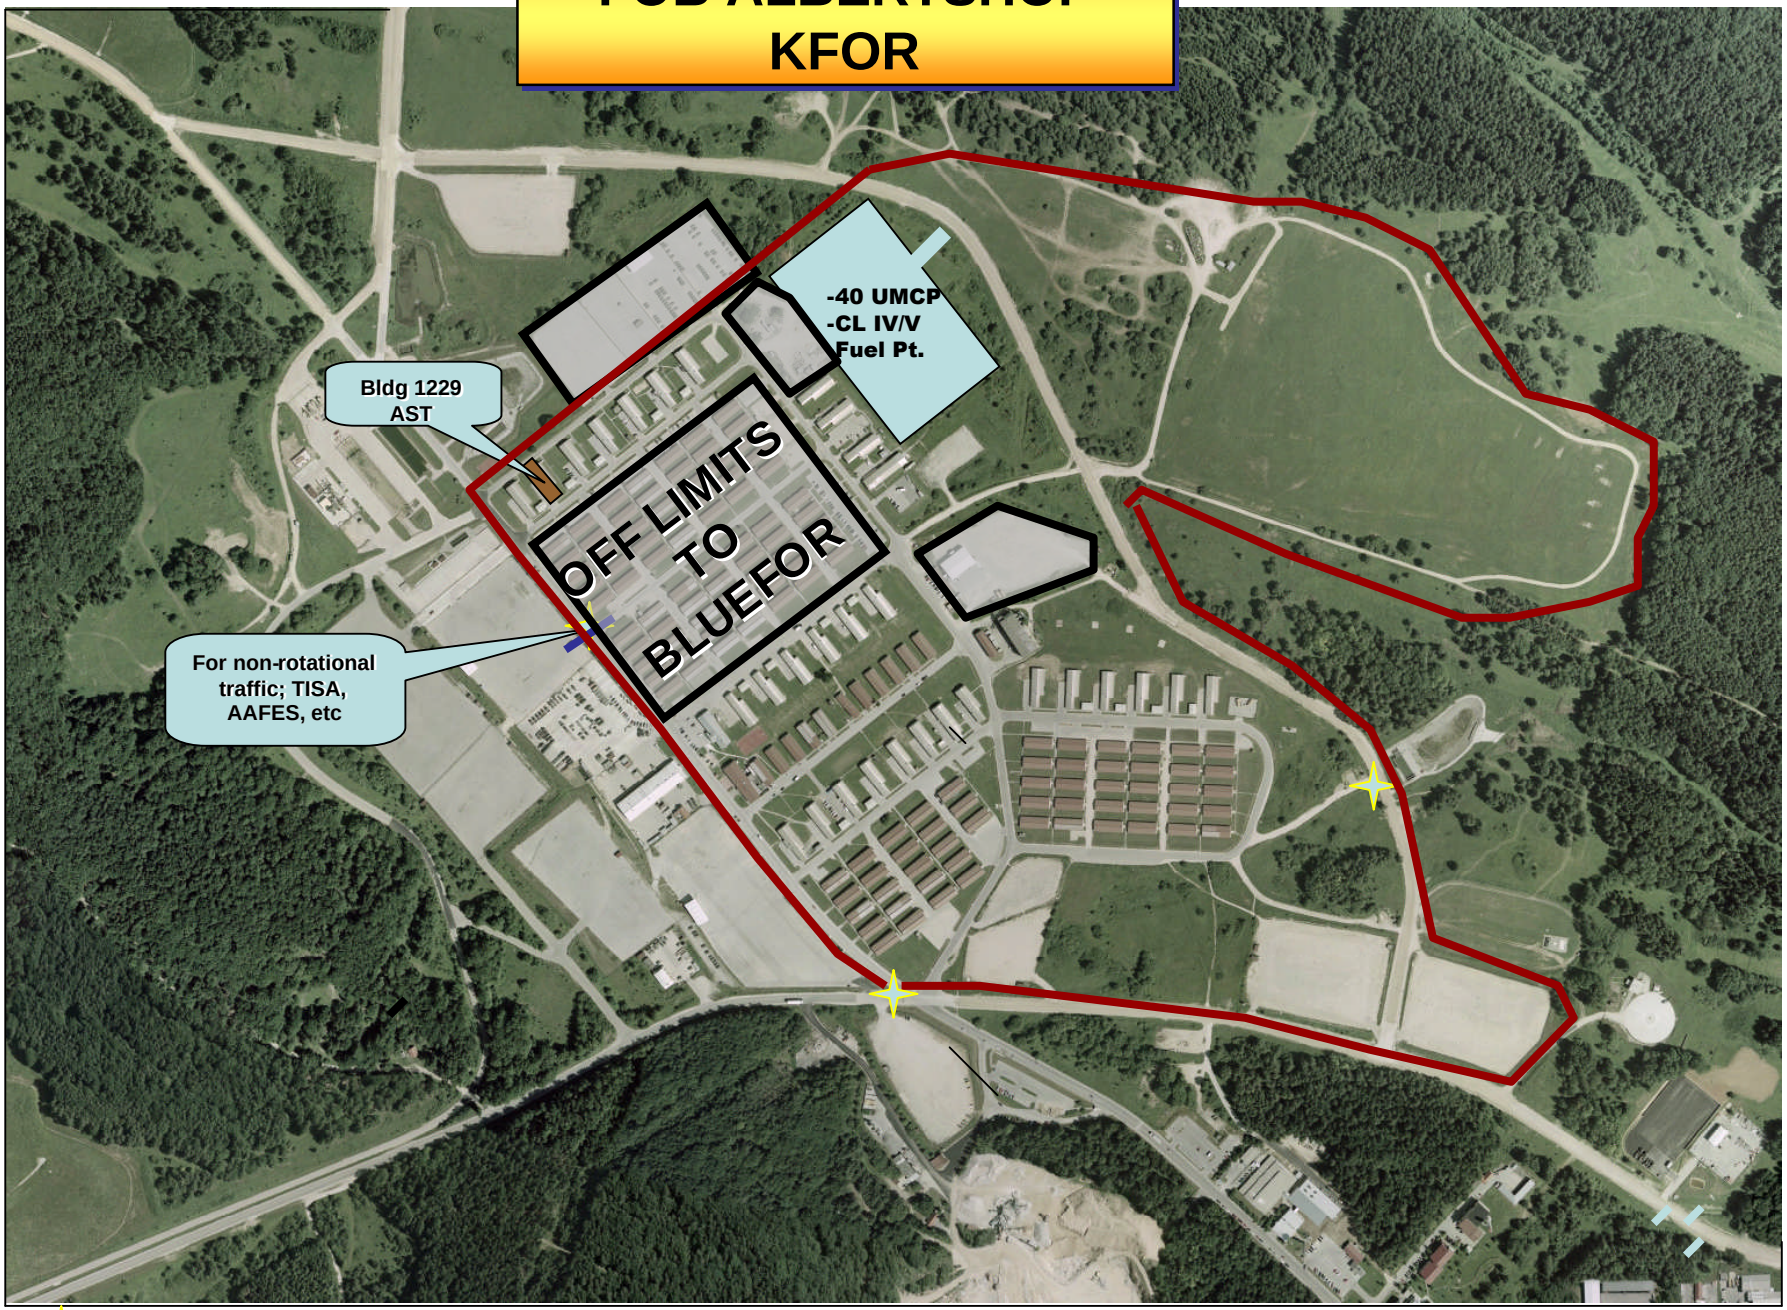

ITT GUARD POINTS/ ENTRANCES

Admin Gate

WIRE FENCE= 12' High fence with concertina on top

OC Parking- Off limits to BLUFOR